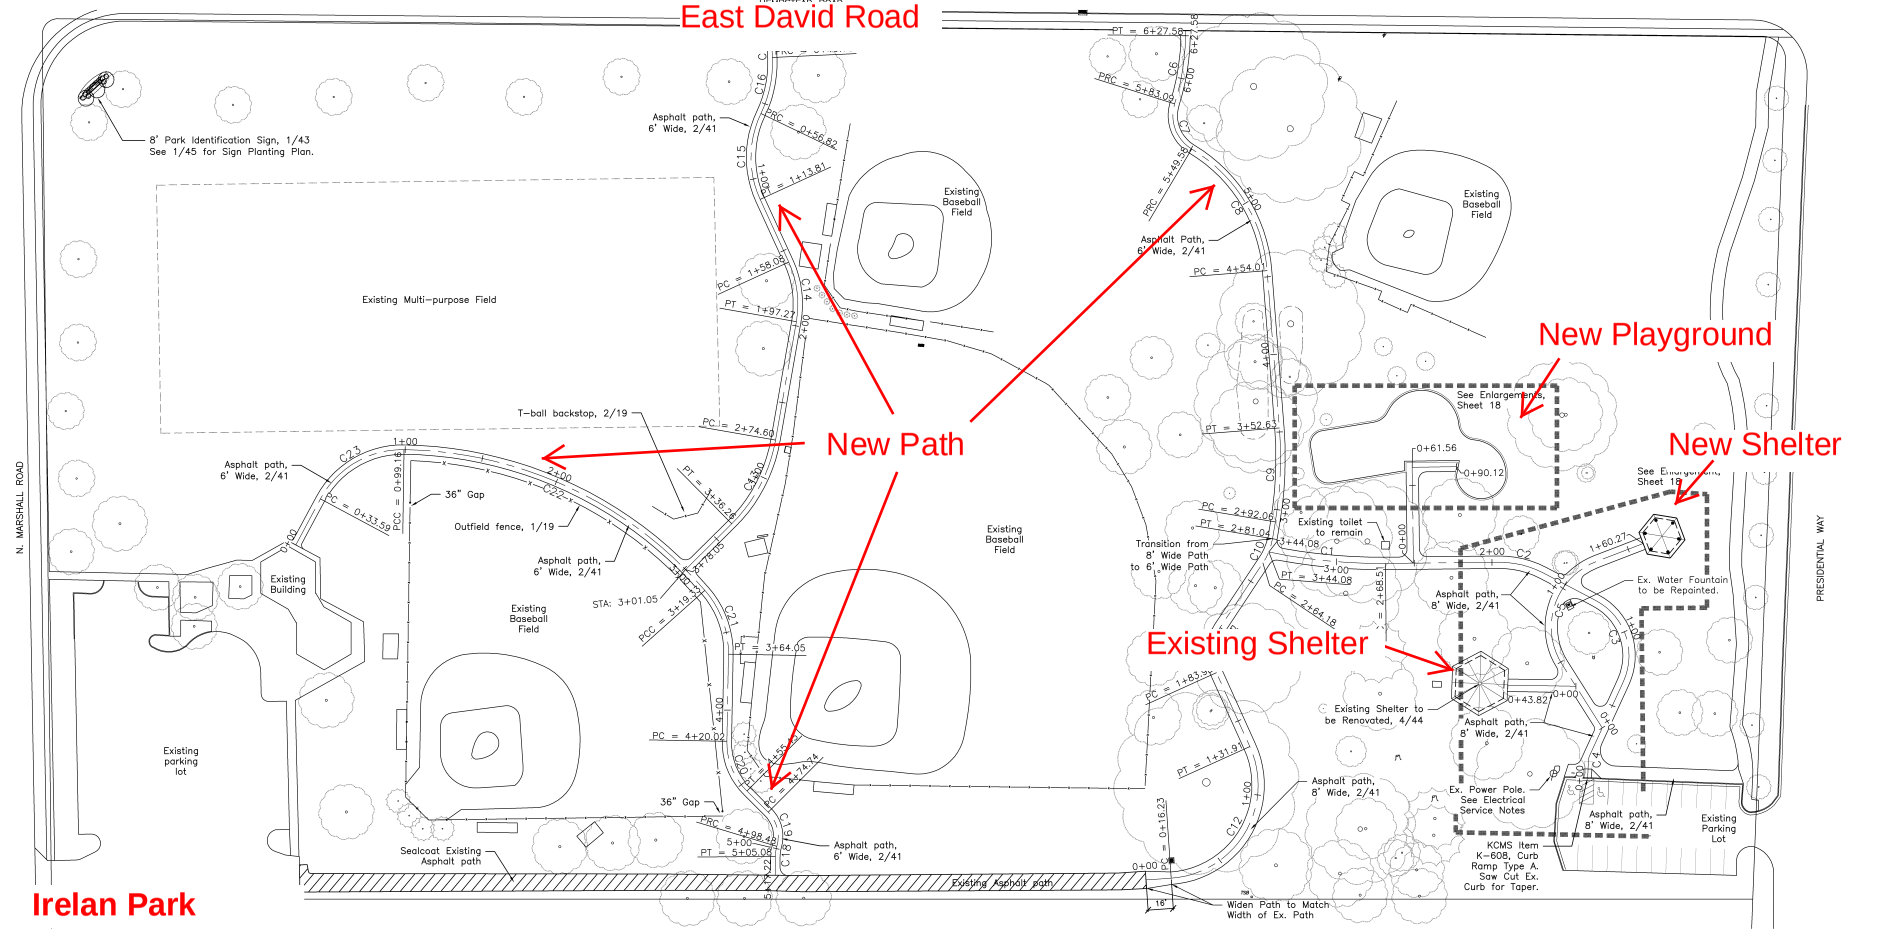
East David Road
Irelan Park
N. MARSHALL ROAD
PRESIDENTIAL WAY
New Path
New Playground
New Shelter
Existing Shelter
8' Park Identification Sign, 1/43
See 1/45 for Sign Planting Plan.
Existing Multi-purpose Field
Existing Baseball Field
Existing Building
Existing parking lot
Existing Parking Lot
Existing Asphalt path
Asphalt path, 6' Wide, 2/41
Asphalt path, 8' Wide, 2/41
T-ball backstop, 2/19
36" Gap
Outfield fence, 1/19
Sealcoat Existing Asphalt path
Widen Path to Match Width of Ex. Path
Transition from 8' Wide Path to 6' Wide Path
Existing toilet to remain
See Enlargements, Sheet 18
Ex. Water Fountain to be Repainted.
Existing Shelter to be Renovated, 4/44
Ex. Power Pole. See Electrical Service Notes
KCMS Item K-608, Curb Ramp Type A. Saw Cut Ex. Curb for Taper.
STA: 3+01.05
PC = 0+33.59
PCC = 0+99.16
PC = 1+58.06
PT = 1+97.27
PC = 2+74.68
PT = 3+36.78
PCC = 3+19.55
PT = 3+64.05
PC = 4+20.02
PC = 4+74.24
PT = 5+05.08
PRC = 0+56.82
PRC = 1+13.81
PT = 6+27.58
PRC = 5+83.00
PRC = 5+49.56
PC = 4+54.01
PT = 3+52.63
PC = 2+92.06
PT = 2+81.04
PT = 3+44.08
PC = 2+64.18
PC = 1+83.34
PT = 1+31.93
0+61.56
0+90.12
1+60.27
0+43.82
0+16.23
0+00.00
16'